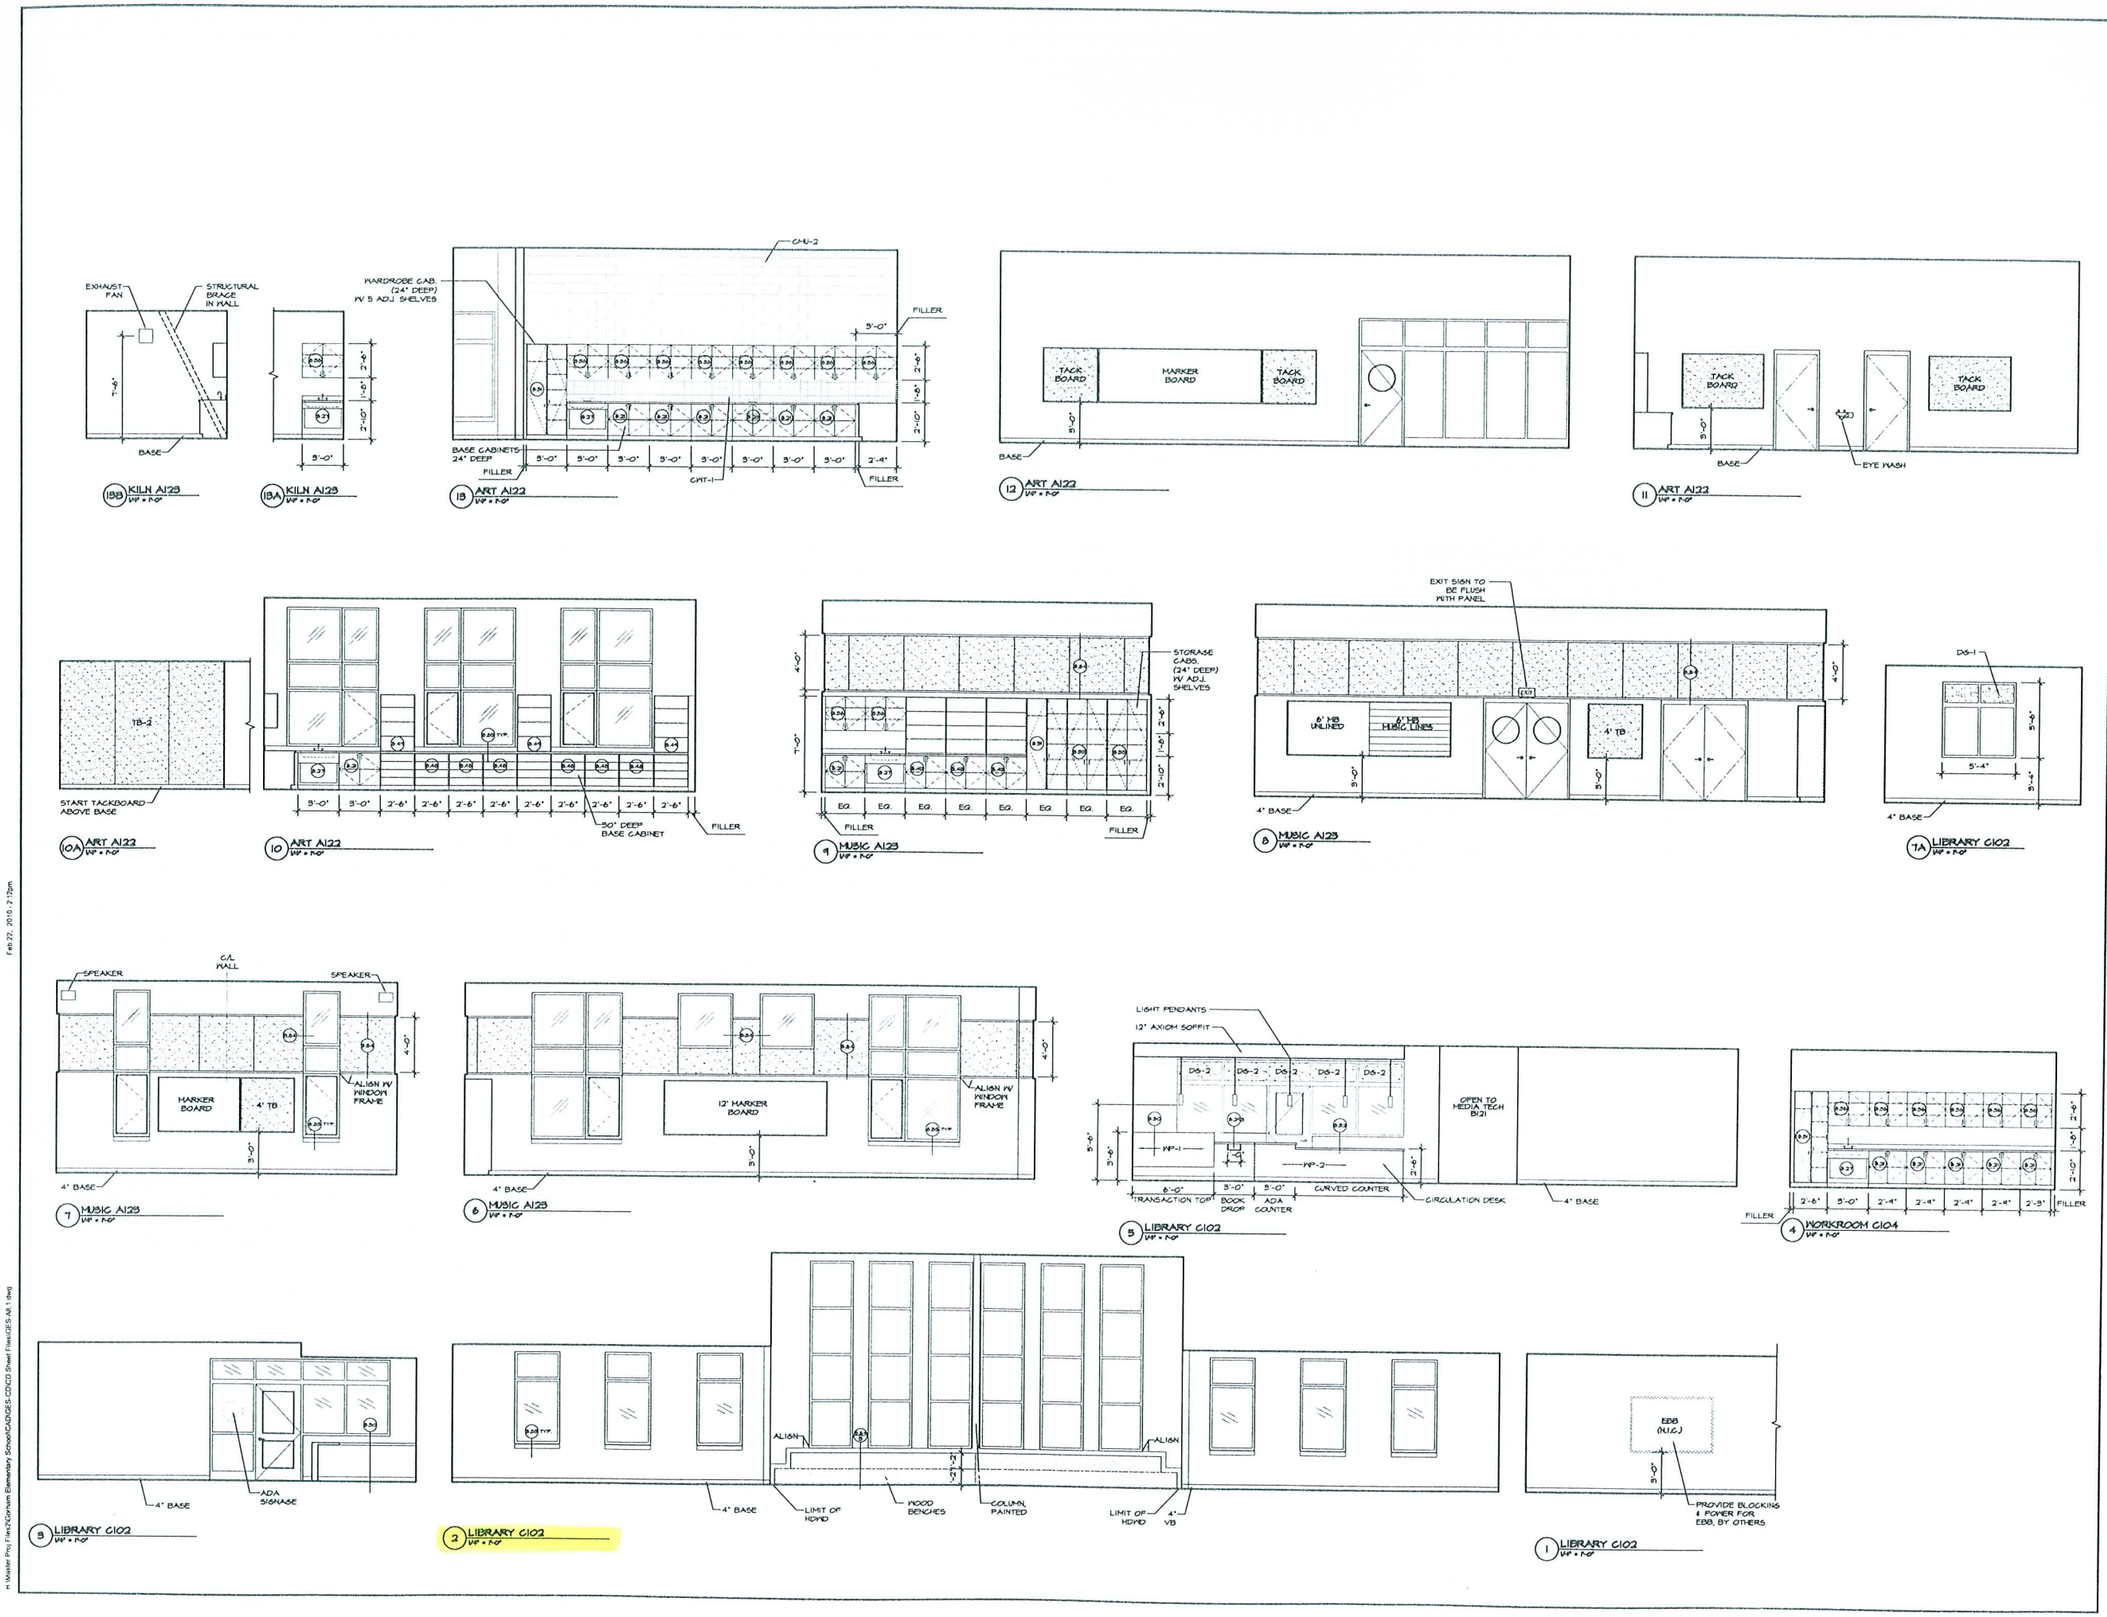

ARCHITECTS
49 DARTMOUTH STREET
PORTLAND, MAINE 04101
207.775.1069
www.pdtarchs.com

COPYRIGHT 2010
PDT Architects
Reuse or reproduction of the contents of this document is not permitted without written permission of PDT Architects

Gorham Elementary School

GORHAM, MAINE

JOB NO. 06-058

DRWN. CHK ER, KAF

SCALE: 1/4" = 1'-0"

ISSUE: 08.18.09
ISSUED FOR CONSTRUCTION

TITLE
INTERIOR ELEVATIONS

SHEET
A8.2

Feb 22, 2010 - 2:12pm

H:\Master Proj Files\Gorham Elementary School\CADGES-CD\CD Sheet Files\GES-A8.1.dwg

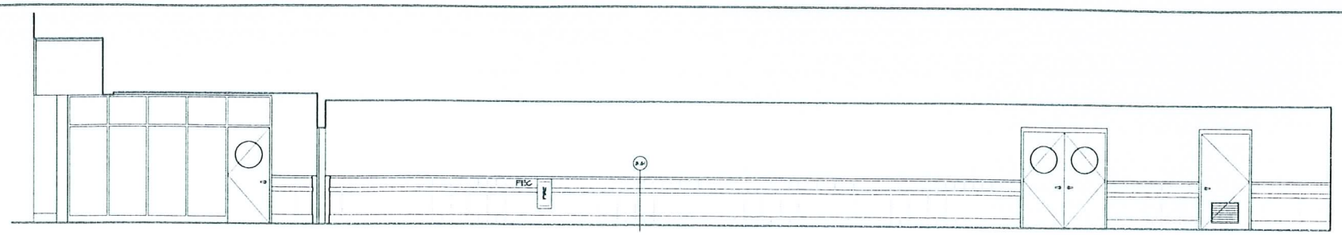

6 CORRIDOR [A102] - NORTH
1/4" = 1'-0"

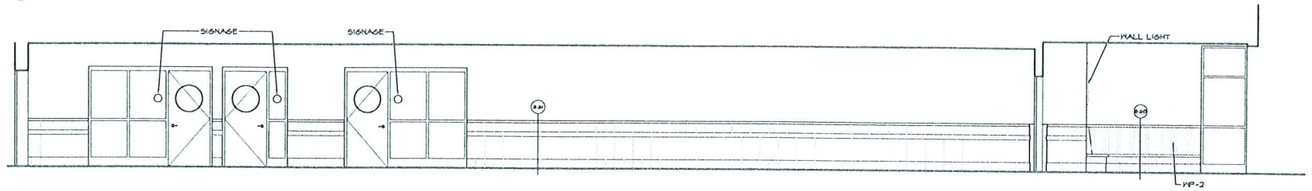

5 CORRIDOR [A102] - SOUTH
1/4" = 1'-0"

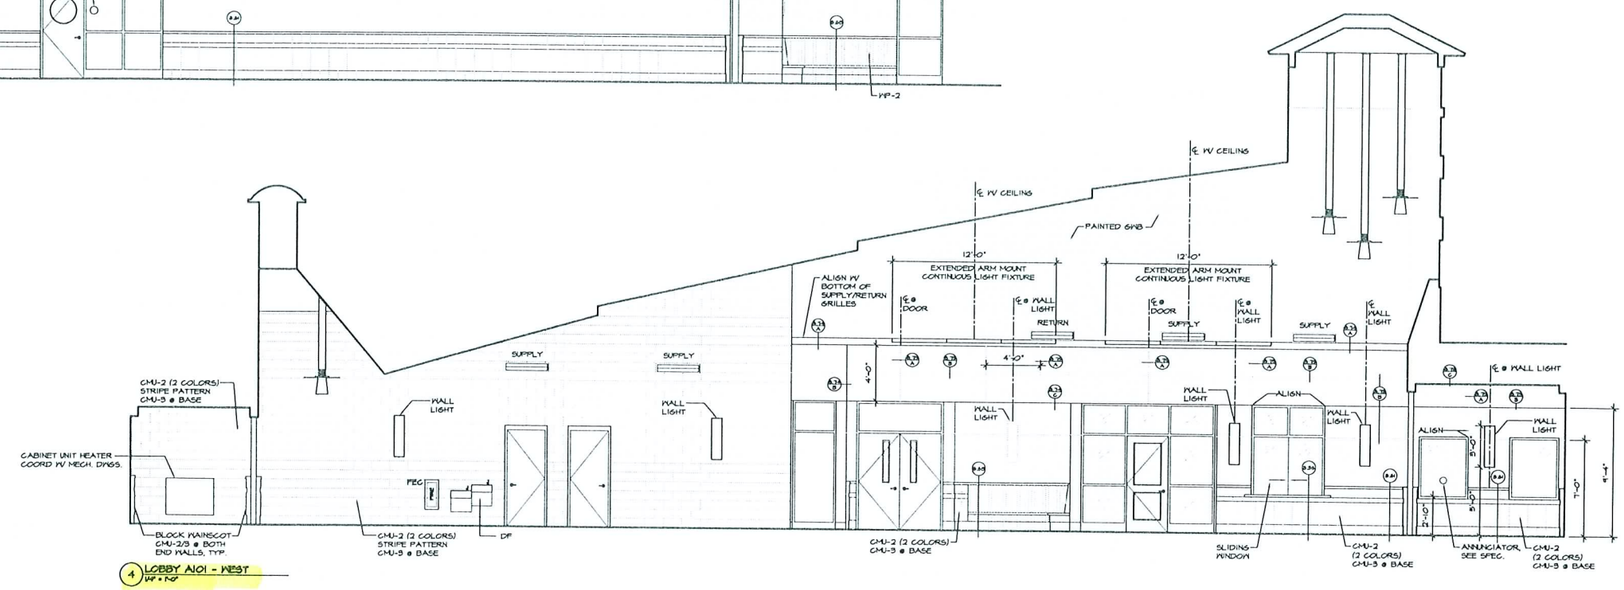

4 LOBBY A101 - WEST
1/4" = 1'-0"

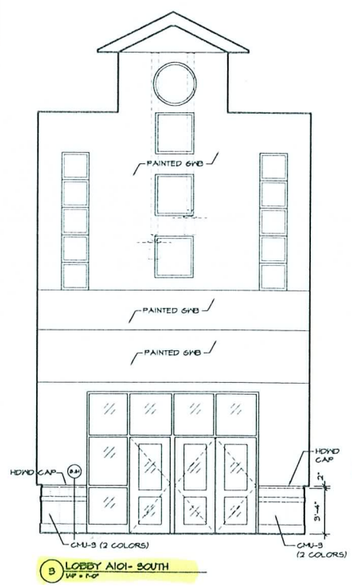

3 LOBBY A101- SOUTH
1/4" = 1'-0"

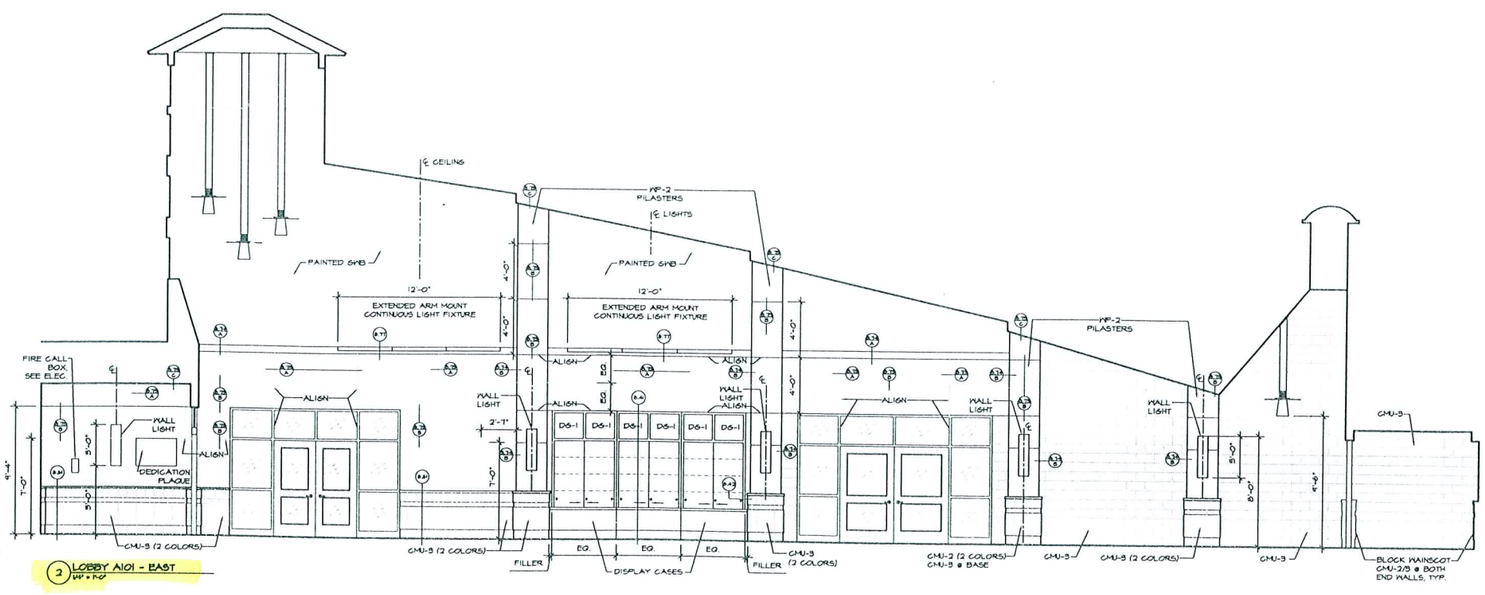

2 LOBBY A101 - EAST
1/4" = 1'-0"

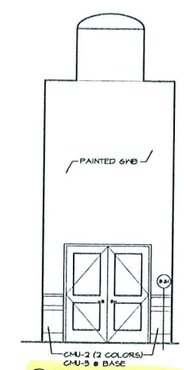

1 LOBBY A101 - NORTH
1/4" = 1'-0"

ARCHITECTS
49 DARTMOUTH STREET
PORTLAND, MAINE 04101
207.775.1059
www.pdtarchs.com

COPYRIGHT 2010
PDT Architects
Reuse or reproduction of the contents of this document is not permitted without written permission of PDT Architects

Gorham Elementary School

GORHAM, MAINE

JOB NO
06-058

DRWN CHK
ER, KAF

SCALE
1/4" = 1'-0"

ISSUE 08.18.09
ISSUED FOR CONSTRUCTION

TITLE
INTERIOR ELEVATIONS

SHEET
A8.4

Feb 22, 2010 2:12pm

H:\Master Proj Files\Gorham Elementary School\CADGES CDCD Sheet Files\GES A8.1.dwg

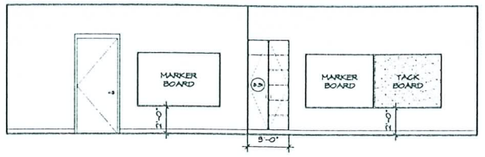

(19) SELF-CONTAINED CLASSROOM B112
1/4" = 1'-0"

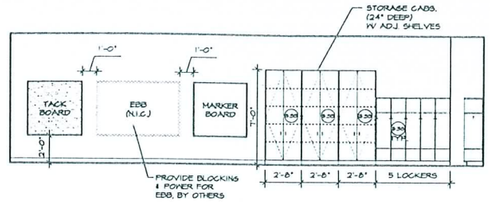

(12) SELF-CONTAINED CLASSROOM B112
1/4" = 1'-0"

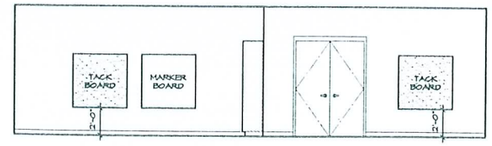

(11) OT/PT B106
1/4" = 1'-0"

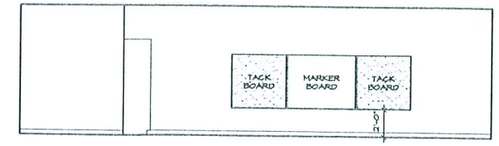

(10) OT/PT B106
1/4" = 1'-0"

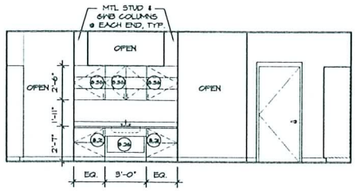

(9A) SELF-CONTAINED CLASSROOM B112
1/4" = 1'-0"

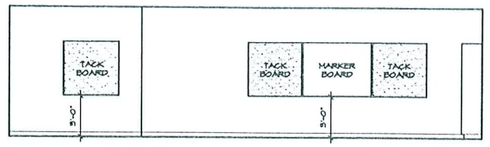

(9) CLASSROOM B205
1/4" = 1'-0"

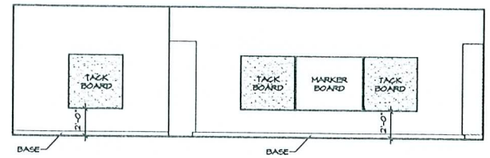

(8) CLASSROOM C112
1/4" = 1'-0"

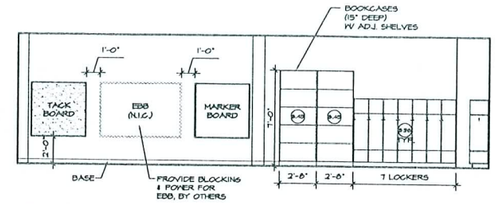

(7) CLASSROOM C113
1/4" = 1'-0"

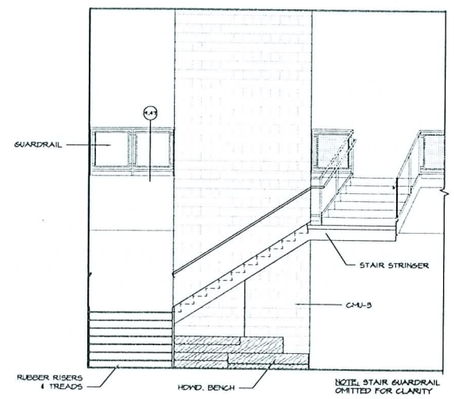

(5) STAIR 4 - ELEVATOR & STAIR
1/4" = 1'-0"

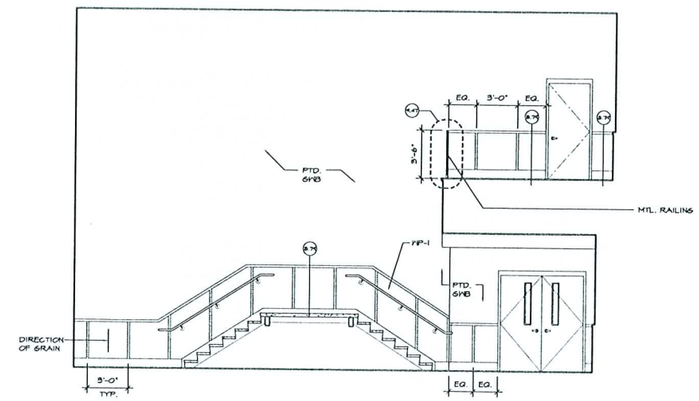

(4) STAIR 4 [S-1]
1/4" = 1'-0"

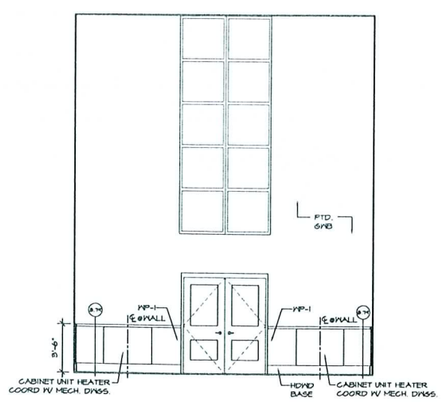

(3) STAIR 4 [S-1]
1/4" = 1'-0"

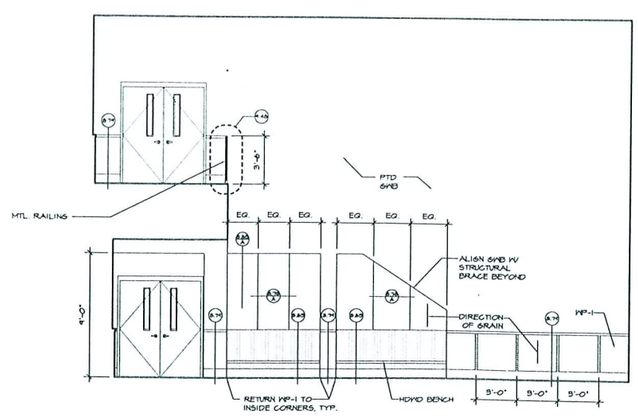

(2) STAIR 4 [S-1]
1/4" = 1'-0"

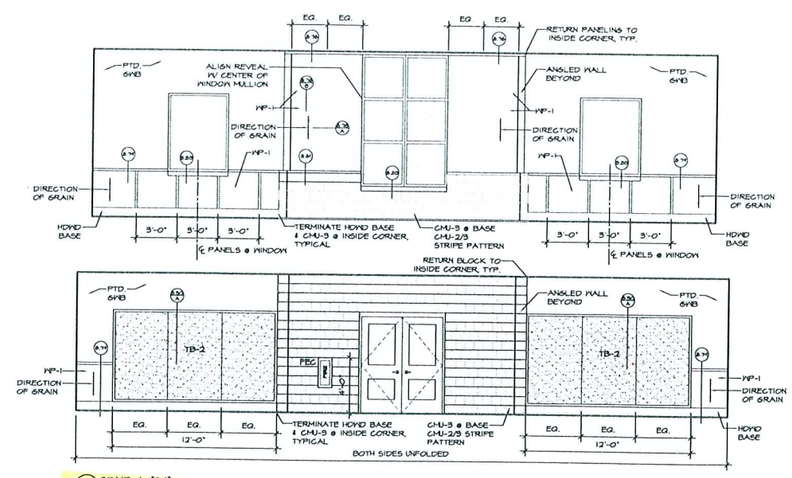

(1) STAIR 4 [S-1]
1/4" = 1'-0"

ARCHITECTS
49 DARTMOUTH STREET
PORTLAND, MAINE 04101
207-775-1059
www.pdarcha.com

COPYRIGHT 2010
PDT Architects
Reuse or reproduction of the contents of the document is not permitted without written permission of PDT Architects

Gorham Elementary School

GORHAM, MAINE

JOB NO 06-058

DRWN CHK ER

SCALE: 1/4" = 1'-0"

ISSUE: 08.18.09
ISSUED FOR CONSTRUCTION

TITLE
INTERIOR ELEVATIONS

SHEET
A8.8

Feb 22, 2010 - 2:10pm

H:\Master Proj Files\Gorham Elementary School\CAD\CBS CD\CD Sheet Files\CES A8.1.dwg

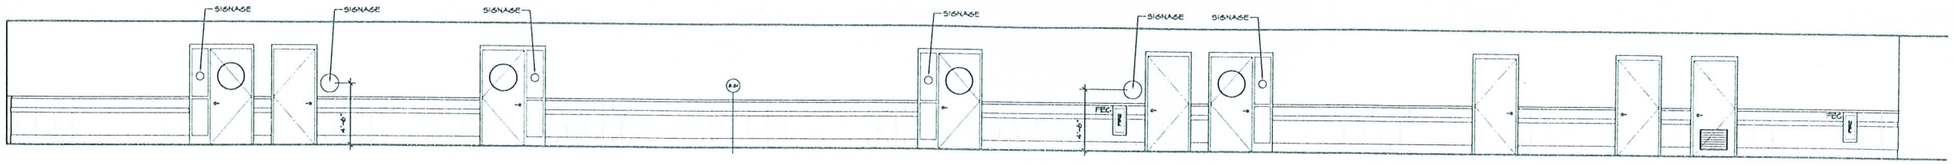

6 CORRIDOR [B200] - SOUTH
1/8" = 1'-0"

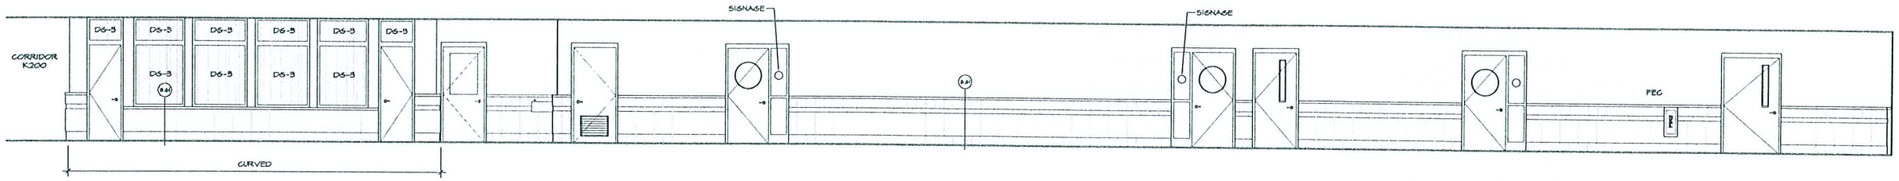

5 CORRIDOR [B200] - NORTH
1/8" = 1'-0"

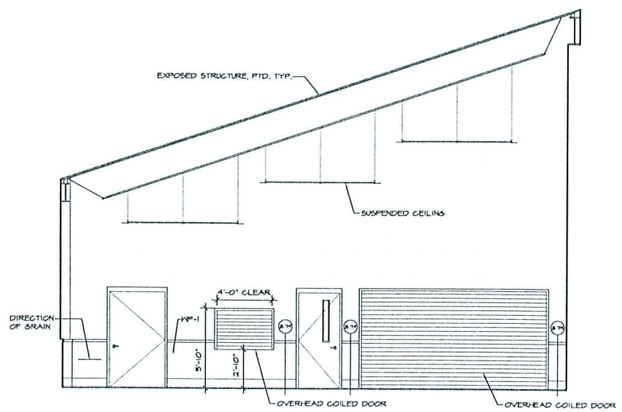

4 CAFETERIA [A114] - EAST
1/8" = 1'-0"

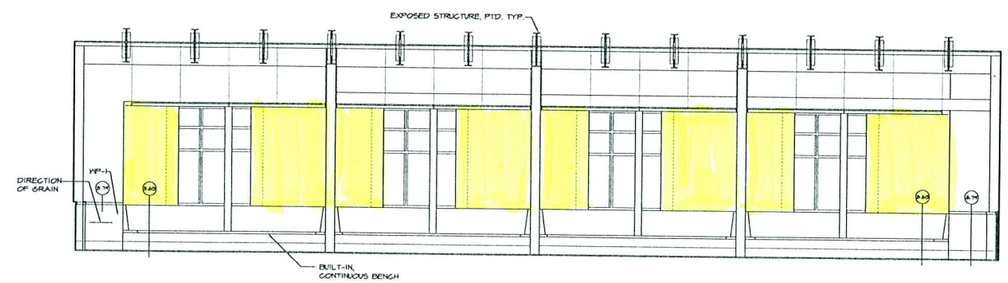

3 CAFETERIA [A114] - SOUTH
1/8" = 1'-0"

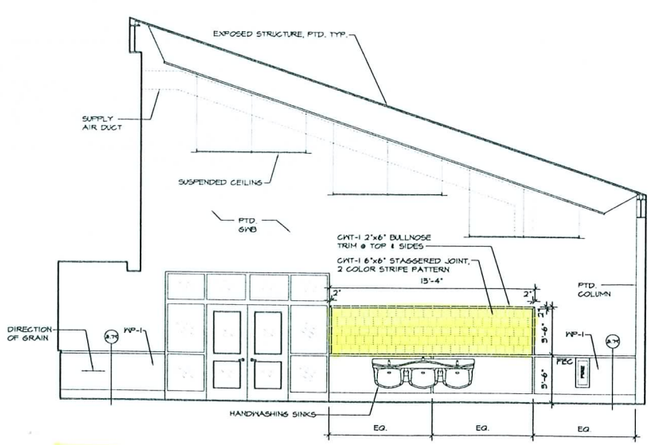

2 CAFETERIA [A114] - WEST
1/8" = 1'-0"

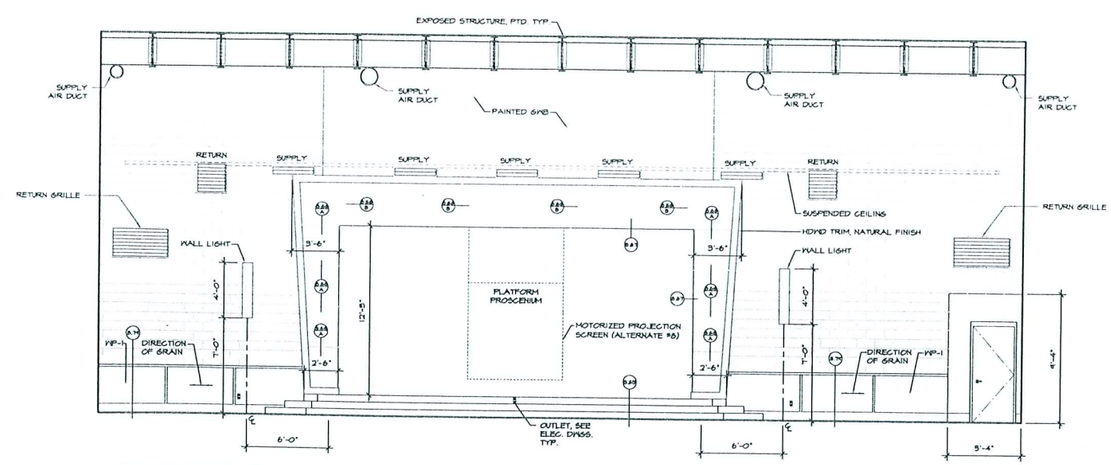

1 CAFETERIA [A114] - NORTH
1/8" = 1'-0"

ARCHITECTS
49 DARTMOUTH STREET
PORTLAND, MAINE 04101
207-775-1055
www.pdtarchs.com

COPYRIGHT 2010
PDT Architects
Reuse or reproduction of the contents of this document is not permitted without written permission of PDT Architects

Gorham Elementary School

GORHAM, MAINE

JOB NO	06-058
DRWN	CHK ER
SCALE	1/4" = 1'-0"
ISSUE	08.18.09 ISSUED FOR CONSTRUCTION
TITLE	INTERIOR ELEVATIONS
SHEET	A8.9

Feb 22, 2010 - 2:14pm
H:\Master Proj Files\Gorham Elementary School\CADDES-CD\CD Sheet Files\CES A8.1.dwg

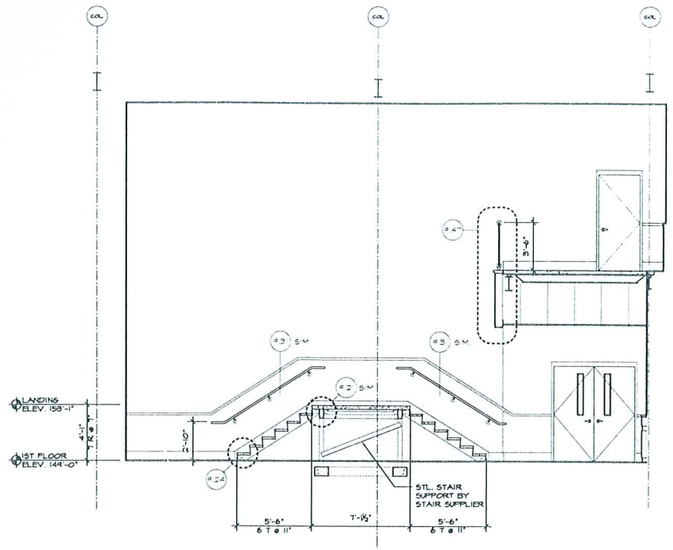

5 STAIR 4 - SECTION
1/4" = 1'-0"

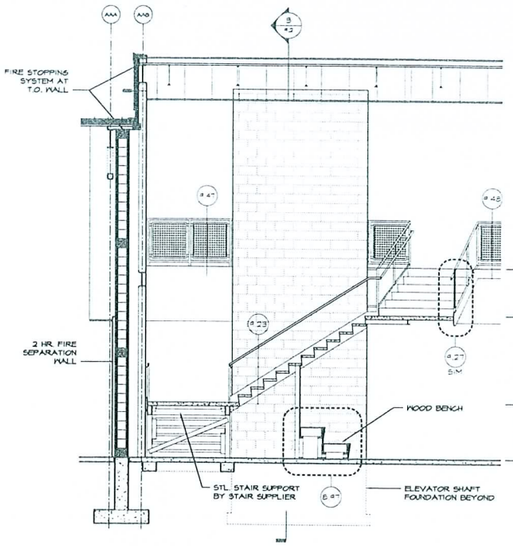

4 STAIR 4 - SECTION
1/4" = 1'-0"

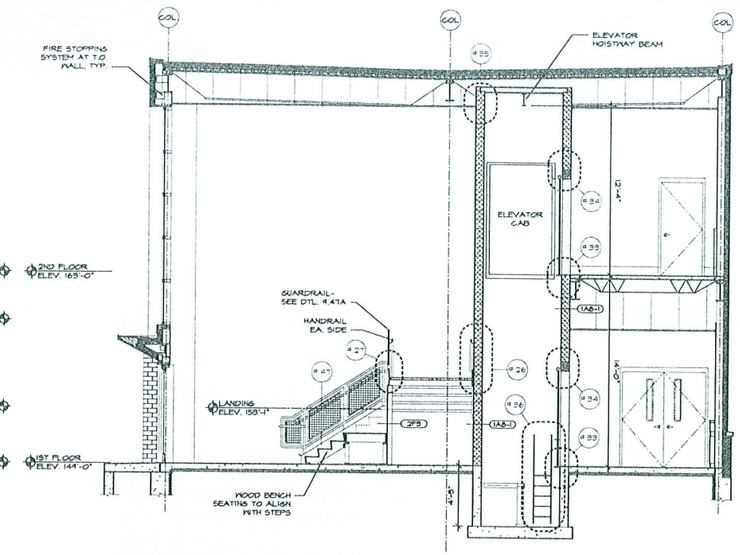

3 STAIR 4 - SECTION
1/4" = 1'-0"

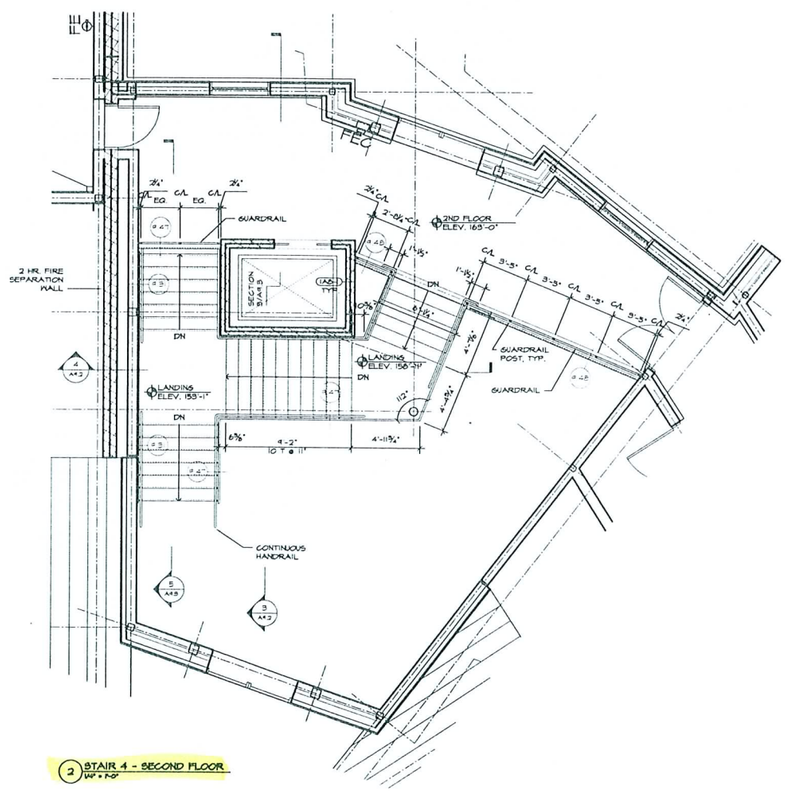

2 STAIR 4 - SECOND FLOOR
1/4" = 1'-0"

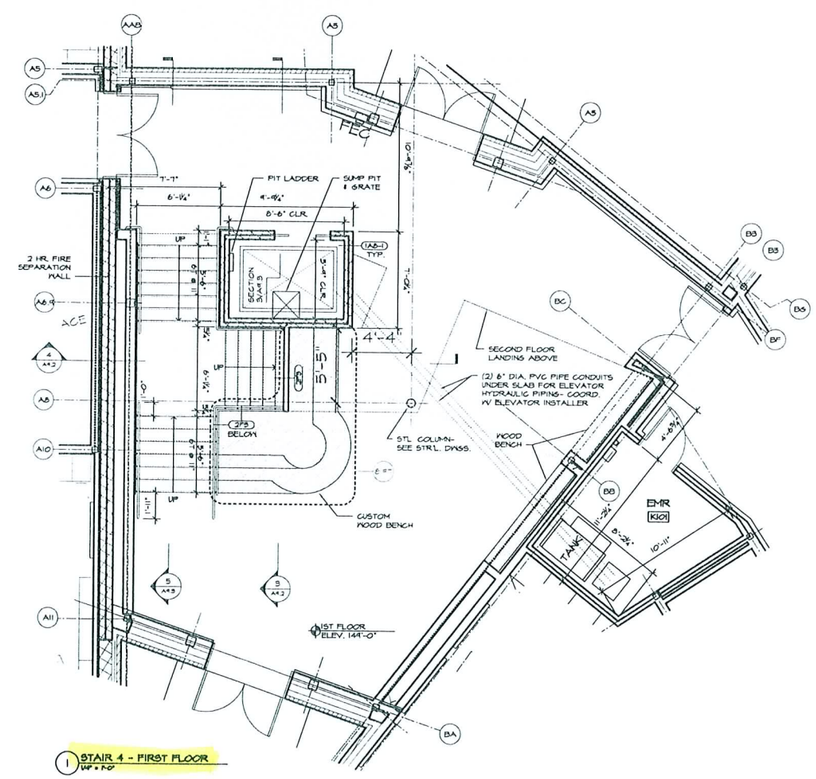

1 STAIR 4 - FIRST FLOOR
1/4" = 1'-0"

ARCHITECTS
49 DARTMOUTH STREET
PORTLAND, MAINE 04101
207-775-1059
www.pdtarchs.com

COPYRIGHT 2010
PDT Architects
Reuse or reproduction of the contents of this document is not permitted without written permission of PDT Architects

Gorham Elementary School

GORHAM, MAINE

JOB NO
06-058

DRWN CHK
RJP

SCALE:
1/4"=1'-0"

ISSUE: 08.18.09
ISSUED FOR CONSTRUCTION

TITLE
ENLARGED STAIR PLANS & SECTIONS

SHEET
A9.2