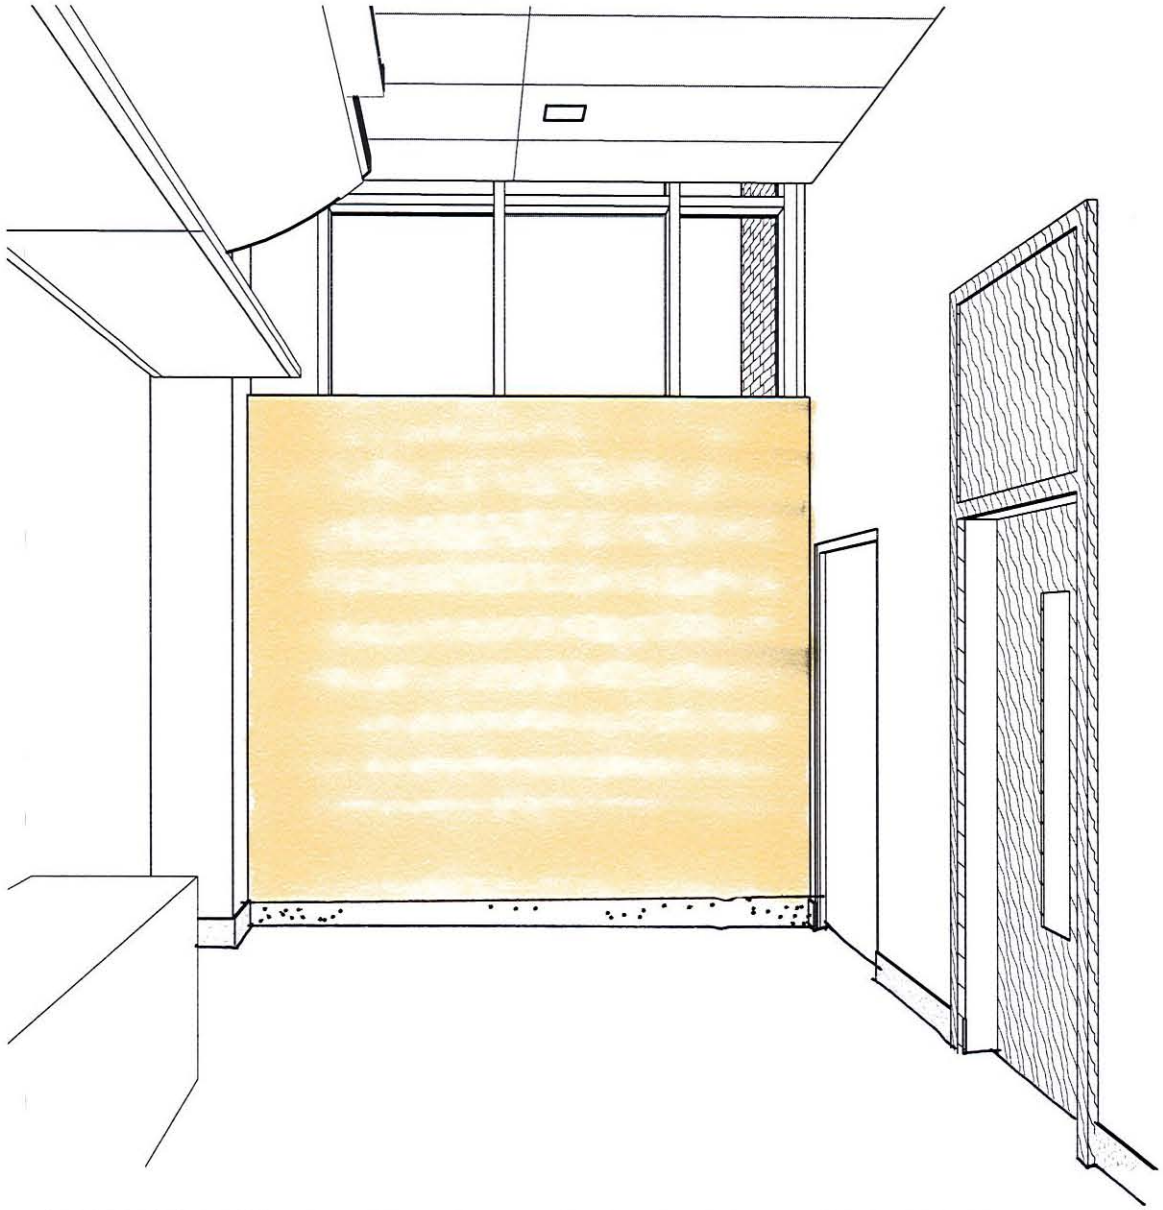

ART LOCATION 1: A106 WEST PUBLIC LOBBY CORRIDOR

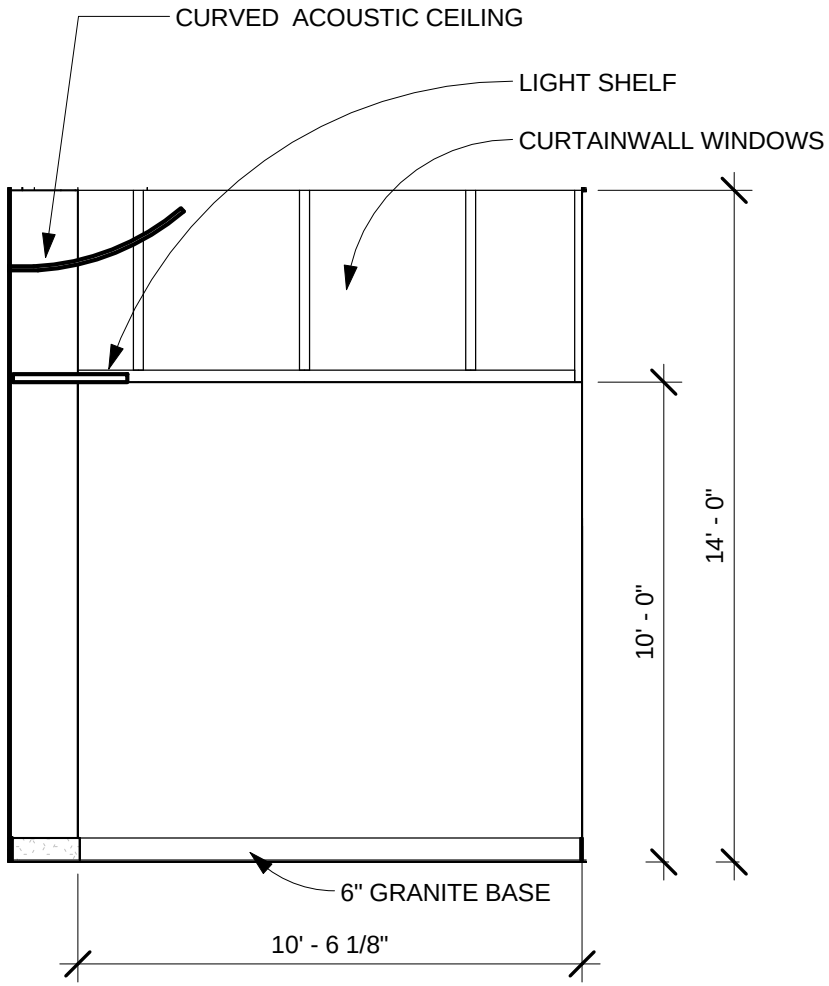

ART LOCATION 1: A106 WEST - PUBLIC LOBBY CORRIDOR

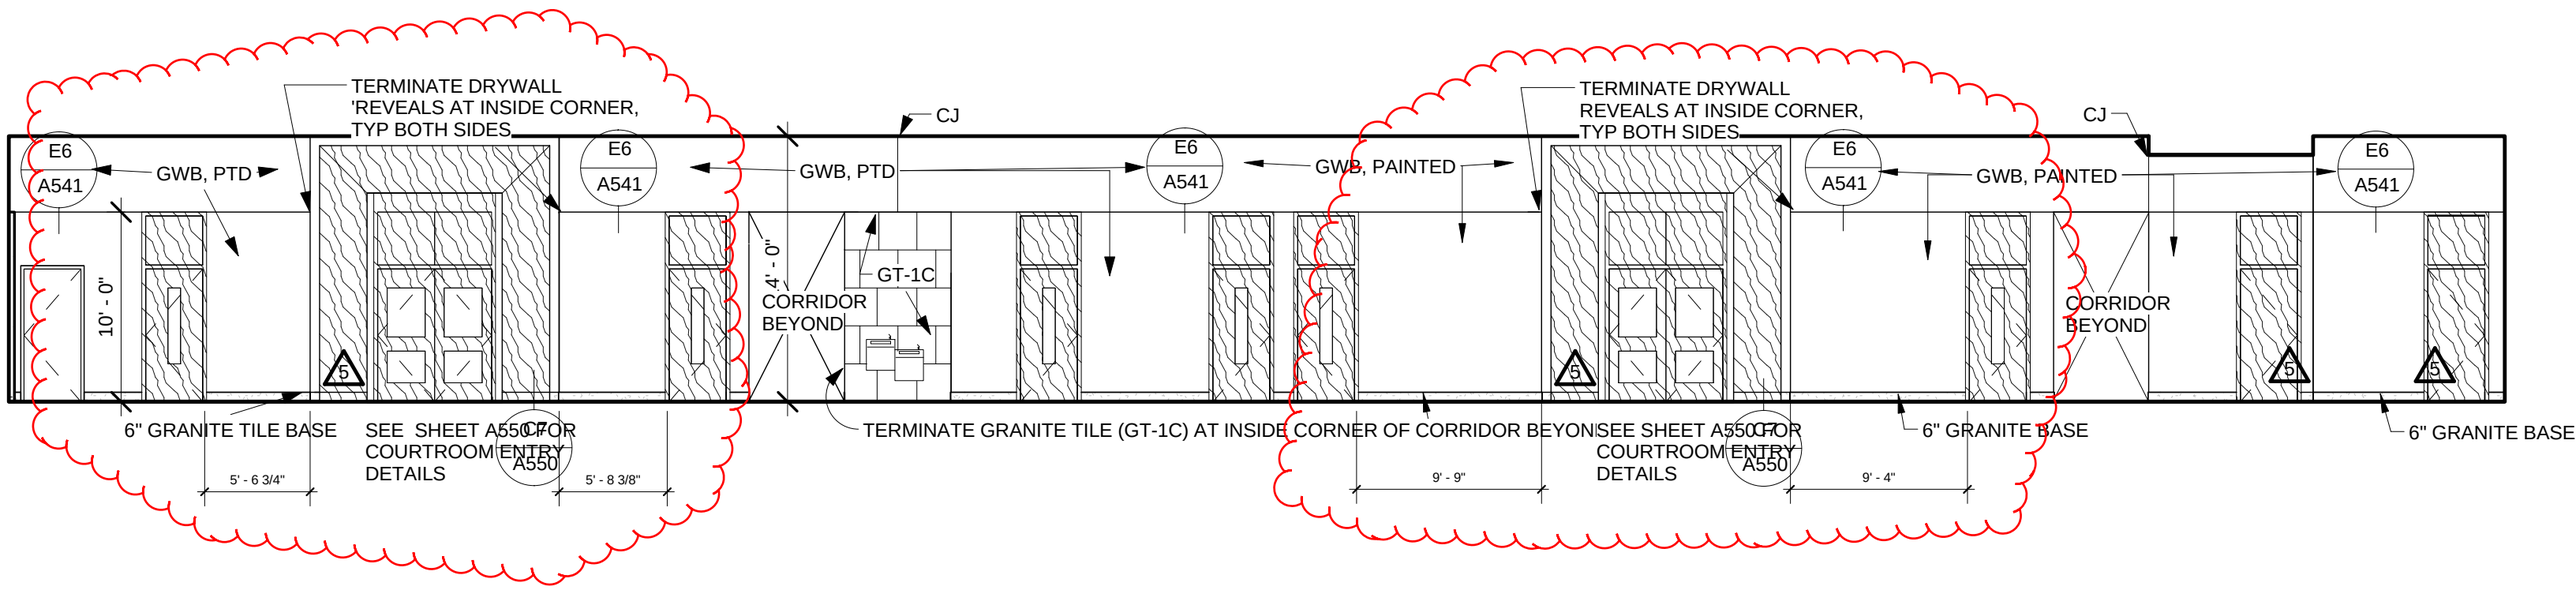

ART LOCATION 2- A106 NORTH - PUBLIC LOBBY CORRIDOR FIRST FLOOR

ART LOCATION 3: A201 NORTH - PUBLIC LOBBY CORRIDOR

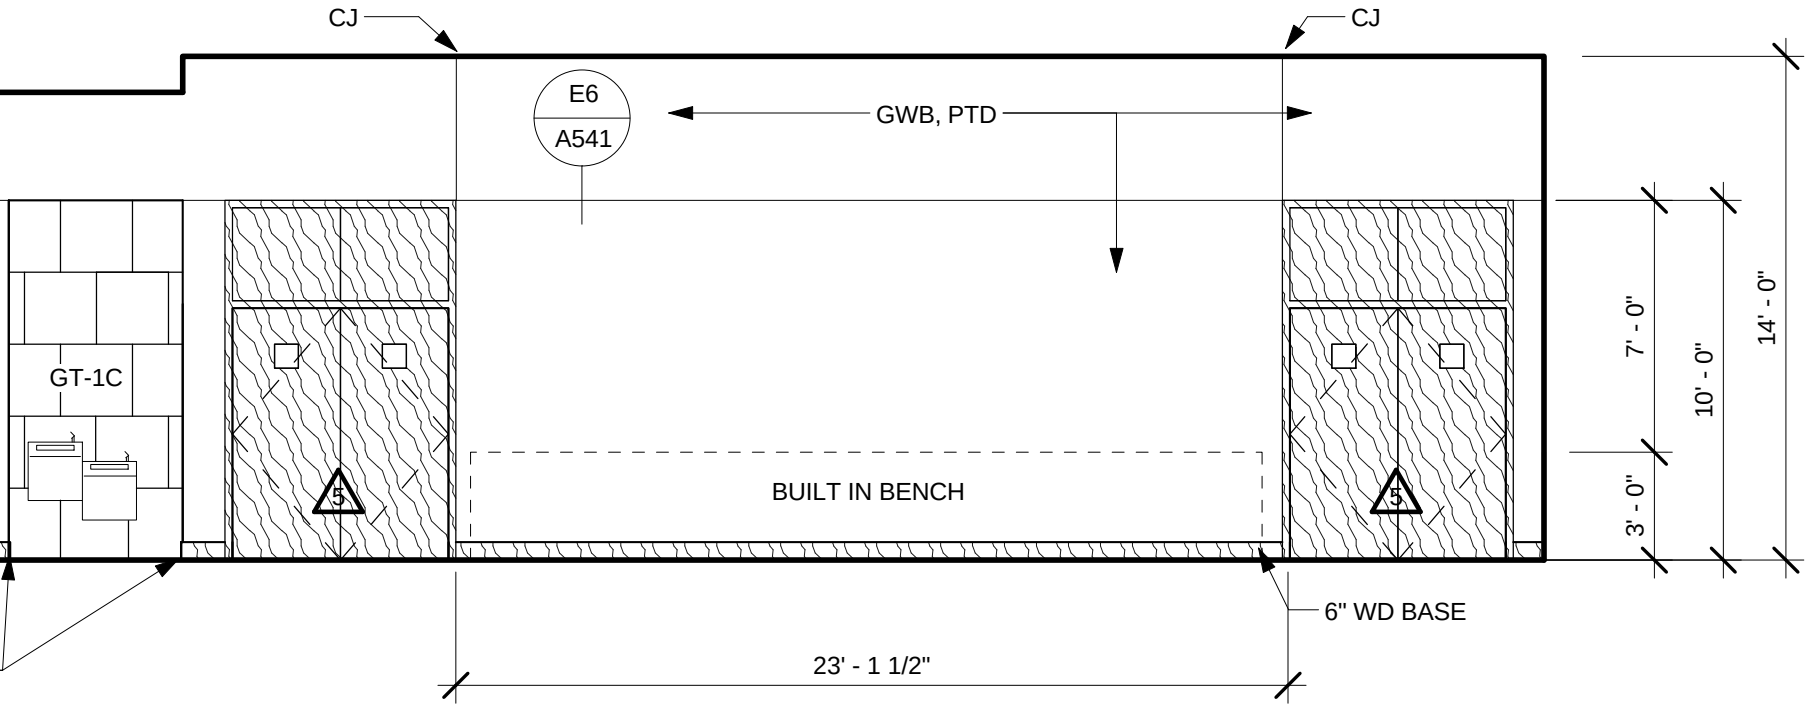

ART LOCATION 3: A201 NORTH - PUBLIC LOBBY CORRIDOR

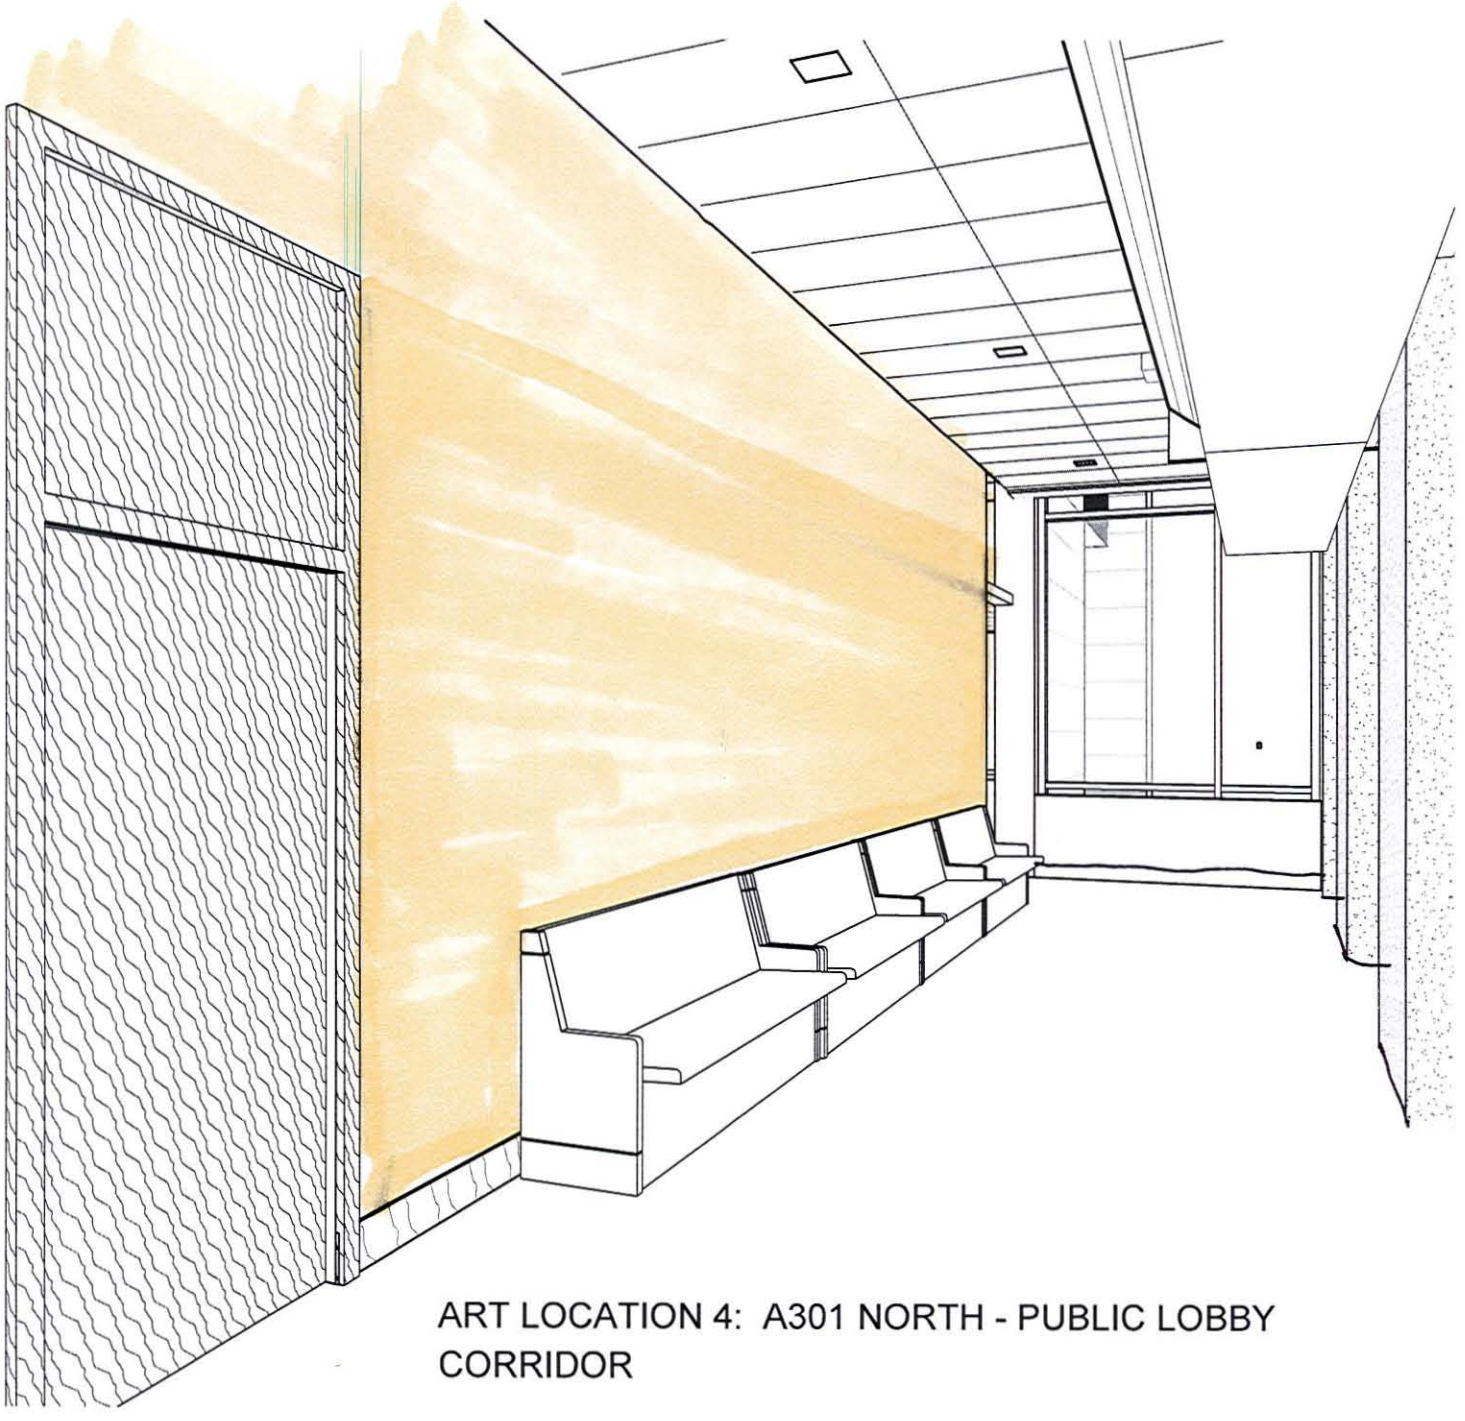

ART LOCATION 4: A301 NORTH - PUBLIC LOBBY CORRIDOR

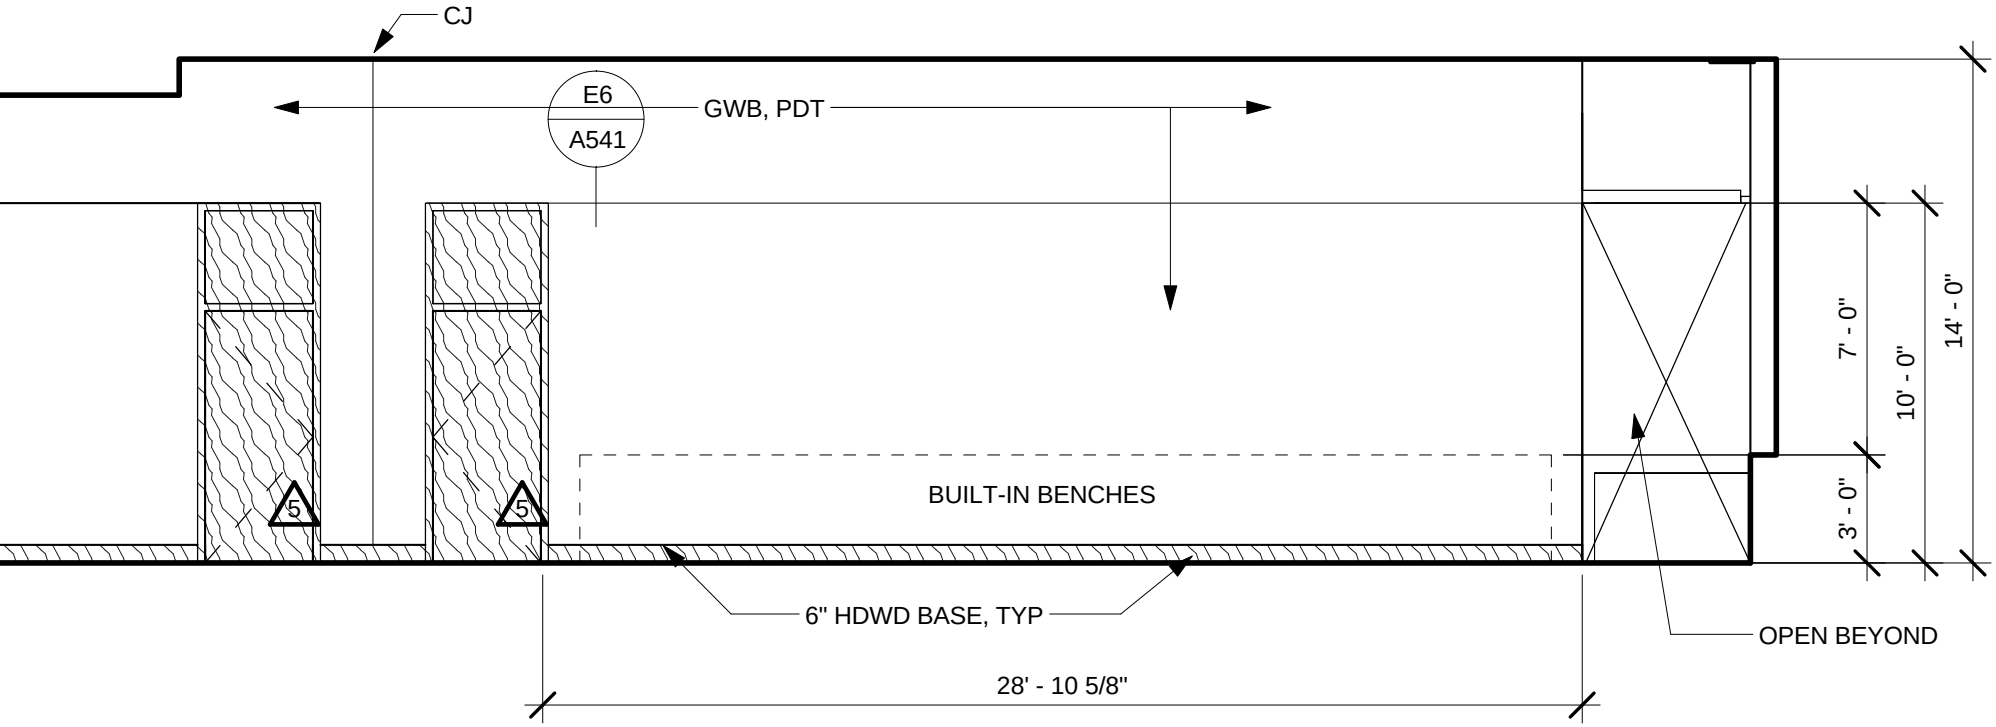

ART LOCATION 4: A301 NORTH - PUBLIC LOBBY CORRIDOR

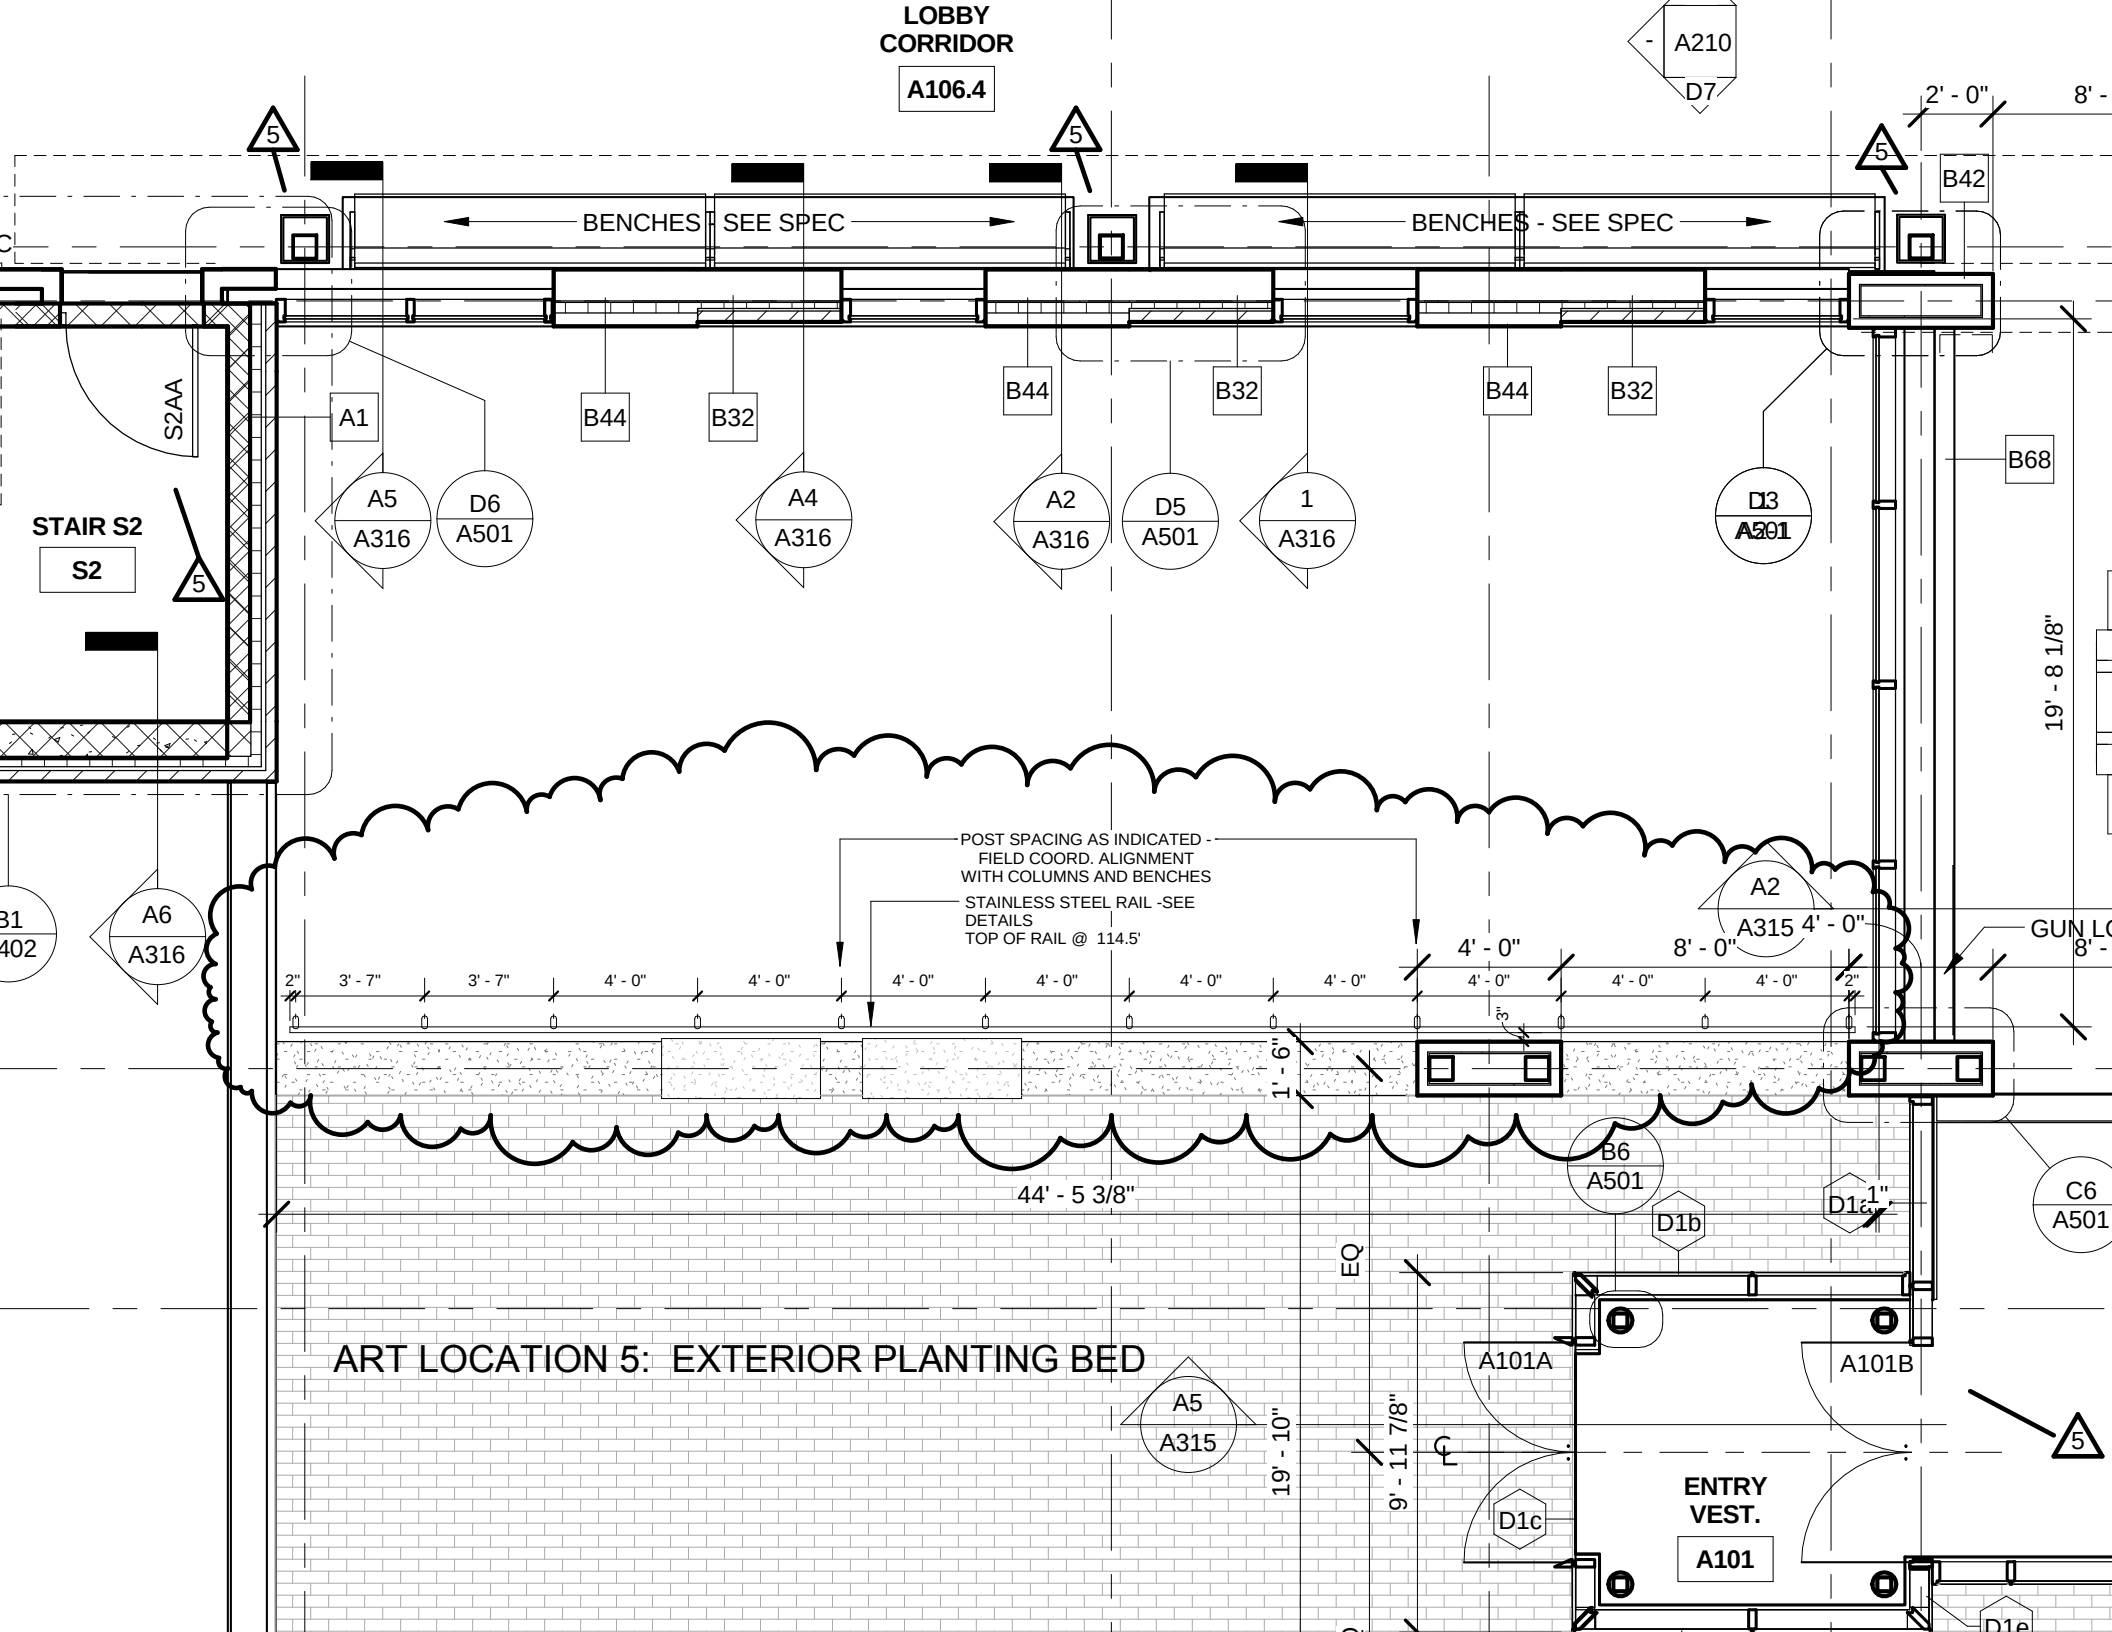
LOBBY
CORRIDOR
A106.4
A210
D7
2' - 0"
8' -
5
B42
BENCHES - SEE SPEC
BENCHES - SEE SPEC
S2AA
A1
B44
B32
B44
B32
B44
B32
B68
STAIR S2
S2
A5
A316
D6
A501
A4
A316
A2
A316
D5
A501
1
A316
D3
A501
19' - 8 1/8"
POST SPACING AS INDICATED -
FIELD COORD. ALIGNMENT
WITH COLUMNS AND BENCHES
STAINLESS STEEL RAIL -SEE
DETAILS
TOP OF RAIL @ 114.5'
A6
A316
A2
A315
4' - 0"
8' - 0"
4' - 0"
GUN LO
8' -
2"
3' - 7"
3' - 7"
4' - 0"
4' - 0"
4' - 0"
4' - 0"
4' - 0"
4' - 0"
4' - 0"
4' - 0"
4' - 0"
4' - 0"
2"
1' - 6"
B6
A501
44' - 5 3/8"
D1b
D1a
1"
C6
A501
EQ
ART LOCATION 5: EXTERIOR PLANTING BED
A5
A315
19' - 10"
9' - 11 7/8"
A101A
A101B
ENTRY
VEST.
A101
D1c
D1e

Augusta Court Facility