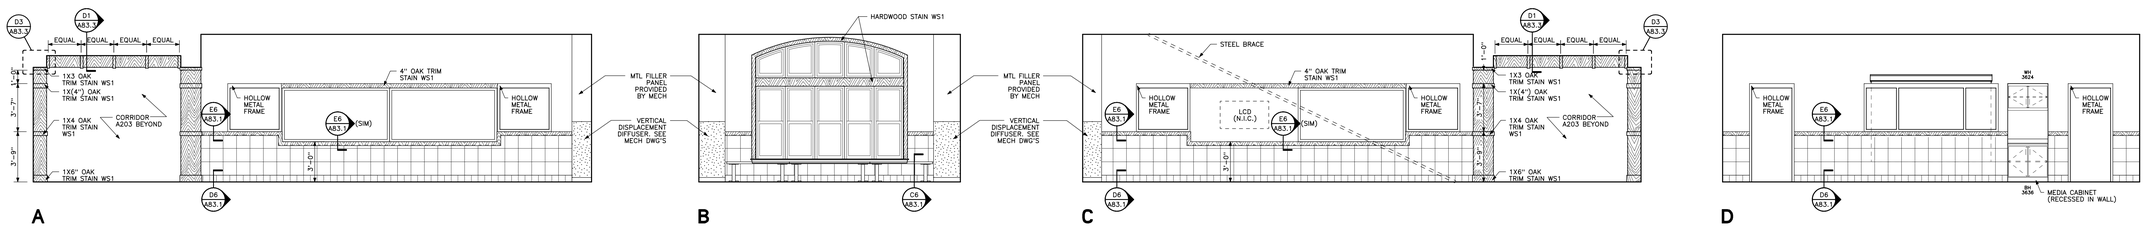
D3
A83.3
D1
A83.3
EQUAL
EQUAL
EQUAL
EQUAL
1'-0"
3'-7"
3'-9"
1X3 OAK TRIM STAIN WS1
1X(4") OAK TRIM STAIN WS1
1X4 OAK TRIM STAIN WS1
CORRIDOR A203 BEYOND
1X6" OAK TRIM STAIN WS1
E6
A83.3
HOLLOW METAL FRAME
4" OAK TRIM STAIN WS1
E6
A83.3
(SIM)
3'-0"
D6
A83.3
A
MTL FILLER PANEL PROVIDED BY MECH
VERTICAL DISPLACEMENT DIFFUSER. SEE MECH DWG'S
HARDWOOD STAIN WS1
C6
A83.3
B
MTL FILLER PANEL PROVIDED BY MECH
VERTICAL DISPLACEMENT DIFFUSER. SEE MECH DWG'S
STEEL BRACE
HOLLOW METAL FRAME
LCD (N.I.C.)
E6
A83.3
(SIM)
4" OAK TRIM STAIN WS1
HOLLOW METAL FRAME
3'-0"
D6
A83.3
C
D1
A83.3
D3
A83.3
EQUAL
EQUAL
EQUAL
EQUAL
1'-0"
1X3 OAK TRIM STAIN WS1
1X(4") OAK TRIM STAIN WS1
1X4 OAK TRIM STAIN WS1
CORRIDOR A203 BEYOND
1X6" OAK TRIM STAIN WS1
HOLLOW METAL FRAME
E6
A83.3
D6
A83.3
MEDIA CABINET (RECESSED IN WALL)
HOLLOW METAL FRAME
D
5TH THRU 8TH GRADE COMMONS A224
1/4" = 1'-0"
0 2' 4' 6'
REF: NA
C1